GROUND FLOOR PLAN

1. DIMENSIONS TO BE CHECKED AS PER SITE CONDITION
2. DRAWINGS ARE TO BE READ AND NOT TO BE SCALED
3. ARCHITECT MUST BE NOTIFIED IF ANY DISCREPANCY OCCURS BETWEEN THE DRAWING AND THE SITE BEFORE STARTING THE WORK.
4. COPYRIGHT: THE CONTENTS OF THIS DRAWING MAY NOT BE PRODUCED WITHOUT THE WRITTEN CONSENT OF **WALL TO WALL**

☐ CONCEPTUAL ☐ APPROVAL

☐ CONSULTANT ☐ EXECUTION

REVISION NO.	DATE	REMARKS

CLIENT :			
PROJECT :	PROPOSED RESIDENCE AT KOMPALLY		
DRAWING TITLE :	FLOOR PLAN WITH FURNITURE LAYOUT		
FILE :			
DRAWN BY :	VINOD	CHECKED BY :	KARTHIK
DATE :	07-08-2025	ISSUED DATE :	
SCALE :	N.T.S.	DRAWING NO :	

STRUCTURAL CONSULTANT:

M E P CONSULTANT:

ARCHITECT

Wall to Wall
Style your space
Level 1 Vedams Towers,
82D AND 83D, Pratika Nagar
Madhapur,Hyderabad,
Telangana-500081
Mobile no : 8125726747

NORTH:-

W S N e

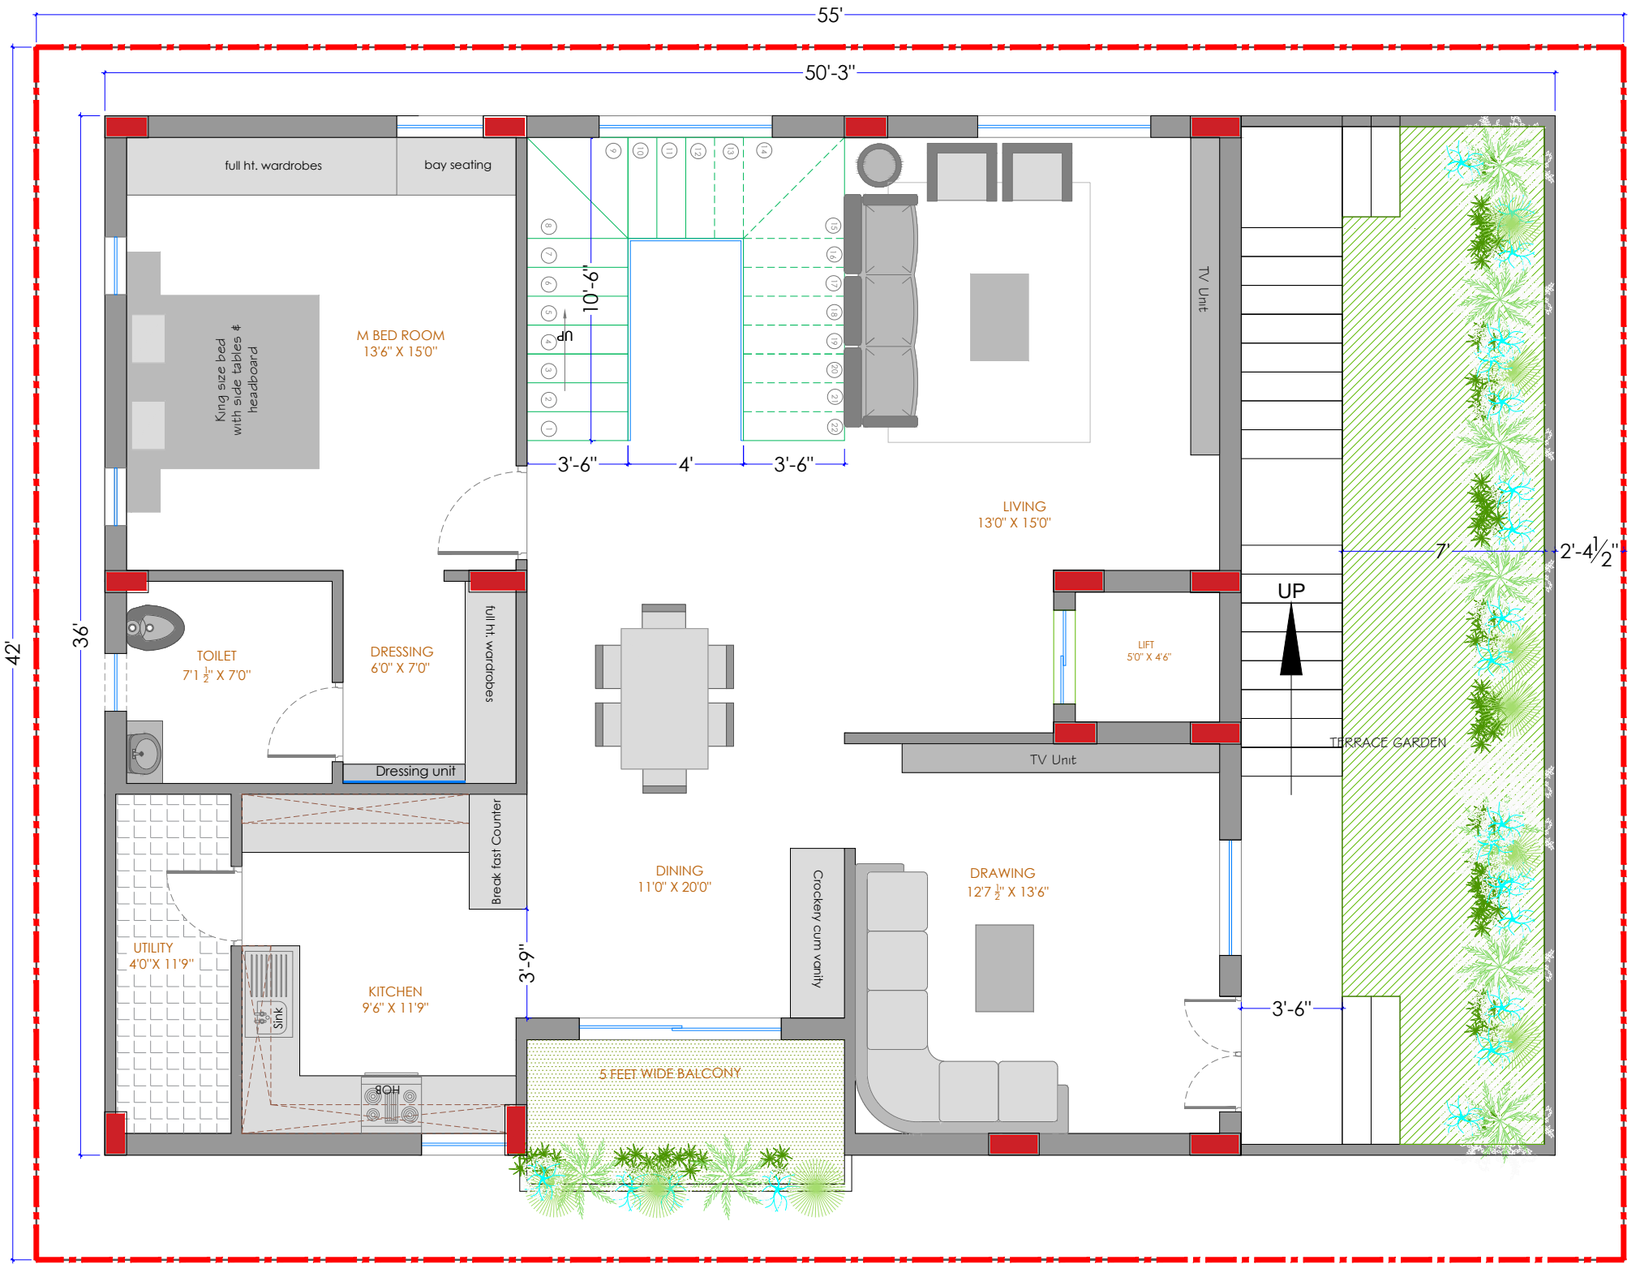

FIRST FLOOR PLAN

1. DIMENSIONS TO BE CHECKED AS PER SITE CONDITION
2. DRAWINGS ARE TO BE READ AND NOT TO BE SCALED
3. ARCHITECT MUST BE NOTIFIED IF ANY DISCREPANCY OCCURS BETWEEN THE DRAWING AND THE SITE BEFORE STARTING THE WORK.
4. COPYRIGHT: THE CONTENTS OF THIS DRAWING MAY NOT BE PRODUCED WITHOUT THE WRITTEN CONSENT OF **WALL TO WALL**

☐ CONCEPTUAL ☐ APPROVAL

☐ CONSULTANT ☐ EXECUTION

REVISION NO.	DATE	REMARKS

CLIENT :			
PROJECT :	PROPOSED RESIDENCE AT SUCHITHRA		
DRAWING TITLE :	FLOOR PLAN WITH FURNITURE LAYOUT		
FILE :			
DRAWN BY :	VINOD	CHECKED BY :	KARTHIK
DATE :	07-08-2025	ISSUED DATE :	
SCALE :	N.T.S.	DRAWING NO :	

STRUCTURAL CONSULTANT:

M E P CONSULTANT:

ARCHITECT

Wall to Wall
Style your space
Level 1 Vedams Towers,
82D AND 83D, Pratika Nagar
Madhapur,Hyderabad,
Telangana-500081
Mobile no : 8125726747

NORTH:-

W S N e

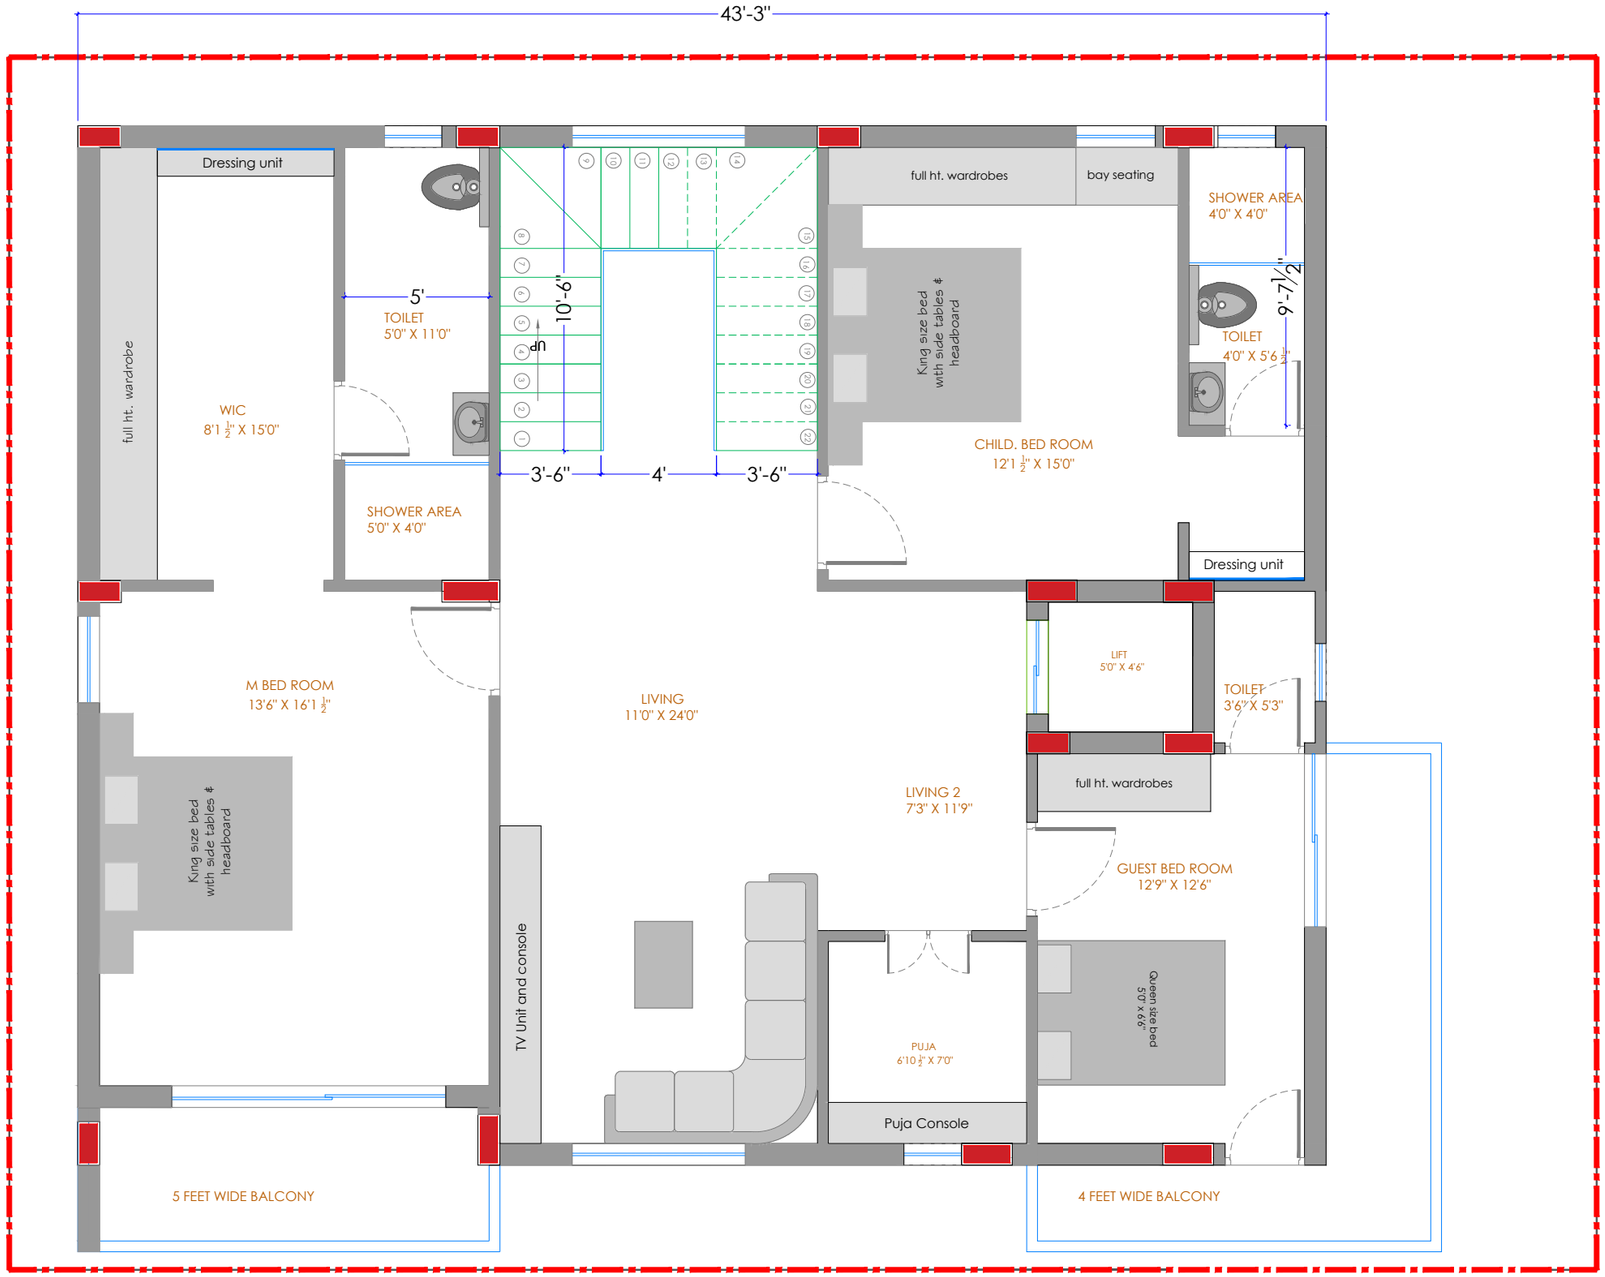

SECOND FLOOR PLAN

1. DIMENSIONS TO BE CHECKED AS PER SITE CONDITION
2. DRAWINGS ARE TO BE READ AND NOT TO BE SCALED
3. ARCHITECT MUST BE NOTIFIED IF ANY DISCREPANCY OCCURS BETWEEN THE DRAWING AND THE SITE BEFORE STARTING THE WORK.
4. COPYRIGHT: THE CONTENTS OF THIS DRAWING MAY NOT BE PRODUCED WITHOUT THE WRITTEN CONSENT OF **WALL TO WALL**

☐ CONCEPTUAL ☐ APPROVAL

☐ CONSULTANT ☐ EXECUTION

REVISION NO.	DATE	REMARKS

CLIENT :			
PROJECT :	PROPOSED RESIDENCE AT KOMPALLY		
DRAWING TITLE :	FLOOR PLAN WITH FURNITURE LAYOUT		
FILE :			
DRAWN BY :	VINOD	CHECKED BY :	KARTHIK
DATE :	07-08-2025	ISSUED DATE :	
SCALE :	N.T.S.	DRAWING NO :	

STRUCTURAL CONSULTANT:

M E P CONSULTANT:

ARCHITECT

Wall to Wall
Style your space
Level 1 Vedams Towers,
82D AND 83D, Pratika Nagar
Madhapur,Hyderabad,
Telangana-500081
Mobile no : 8125726747

NORTH:-

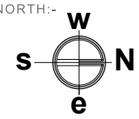

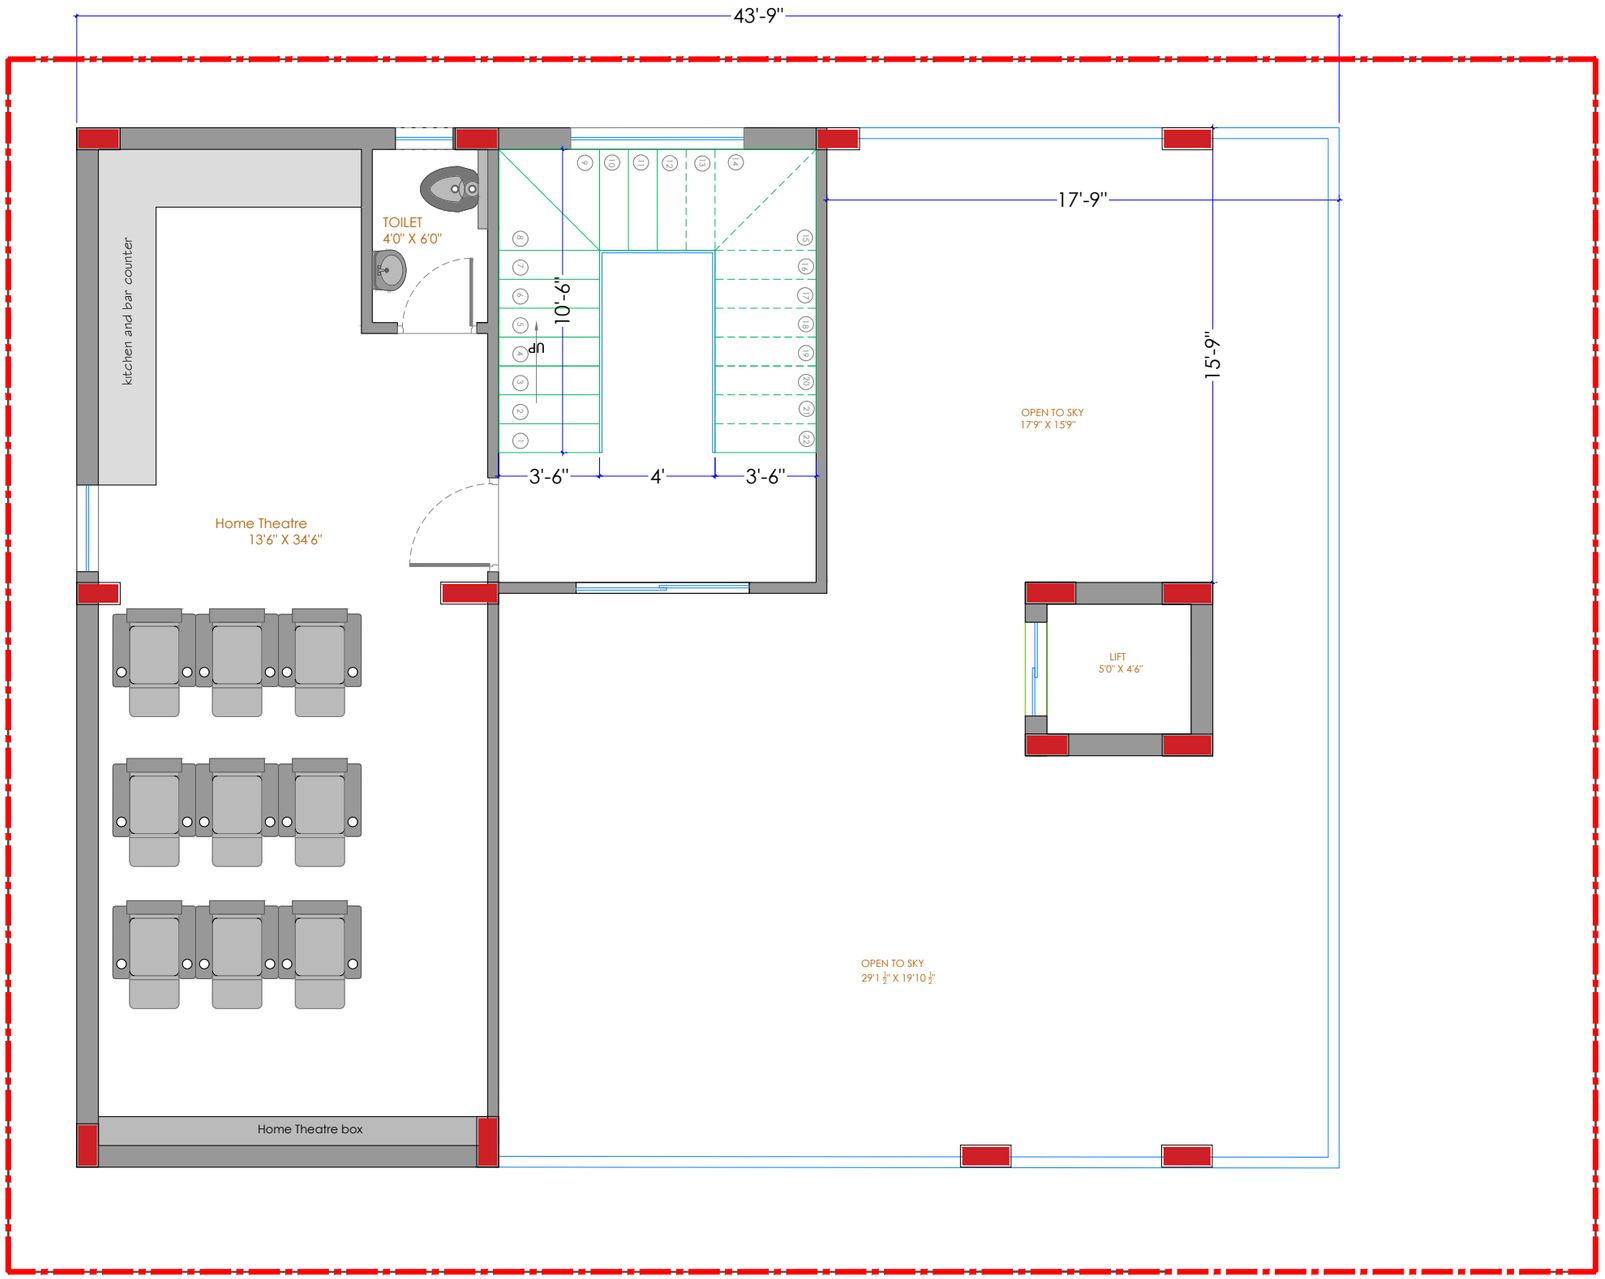

TERRACE FLOOR PLAN

1. DIMENSIONS TO BE CHECKED AS PER SITE CONDITION
2. DRAWINGS ARE TO BE READ AND NOT TO BE SCALED
3. ARCHITECT MUST BE NOTIFIED IF ANY DISCREPANCY OCCURS BETWEEN THE DRAWING AND THE SITE BEFORE STARTING THE WORK.
4. COPYRIGHT: THE CONTENTS OF THIS DRAWING MAY NOT BE PRODUCED WITHOUT THE WRITTEN CONSENT OF **WALL TO WALL**

☐ CONCEPTUAL ☐ APPROVAL

☐ CONSULTANT ☐ EXECUTION

REVISION NO.	DATE	REMARKS

CLIENT :			
PROJECT :	PROPOSED RESIDENCE AT KOMPALLY		
DRAWING TITLE :	FLOOR PLAN WITH FURNITURE LAYOUT		
FILE :			
DRAWN BY :	VINOD	CHECKED BY :	KARTHIK
DATE :	07-08-2025	ISSUED DATE :	
SCALE :	N.T.S.	DRAWING NO :	

STRUCTURAL CONSULTANT:

M E P CONSULTANT:

ARCHITECT

Wall to Wall
Style your space
Level 1 Vedams Towers,
82D AND 83D, Pratika Nagar
Madhapur,Hyderabad,
Telangana-500081
Mobile no : 8125726747
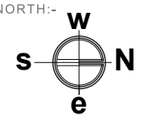
NORTH:-